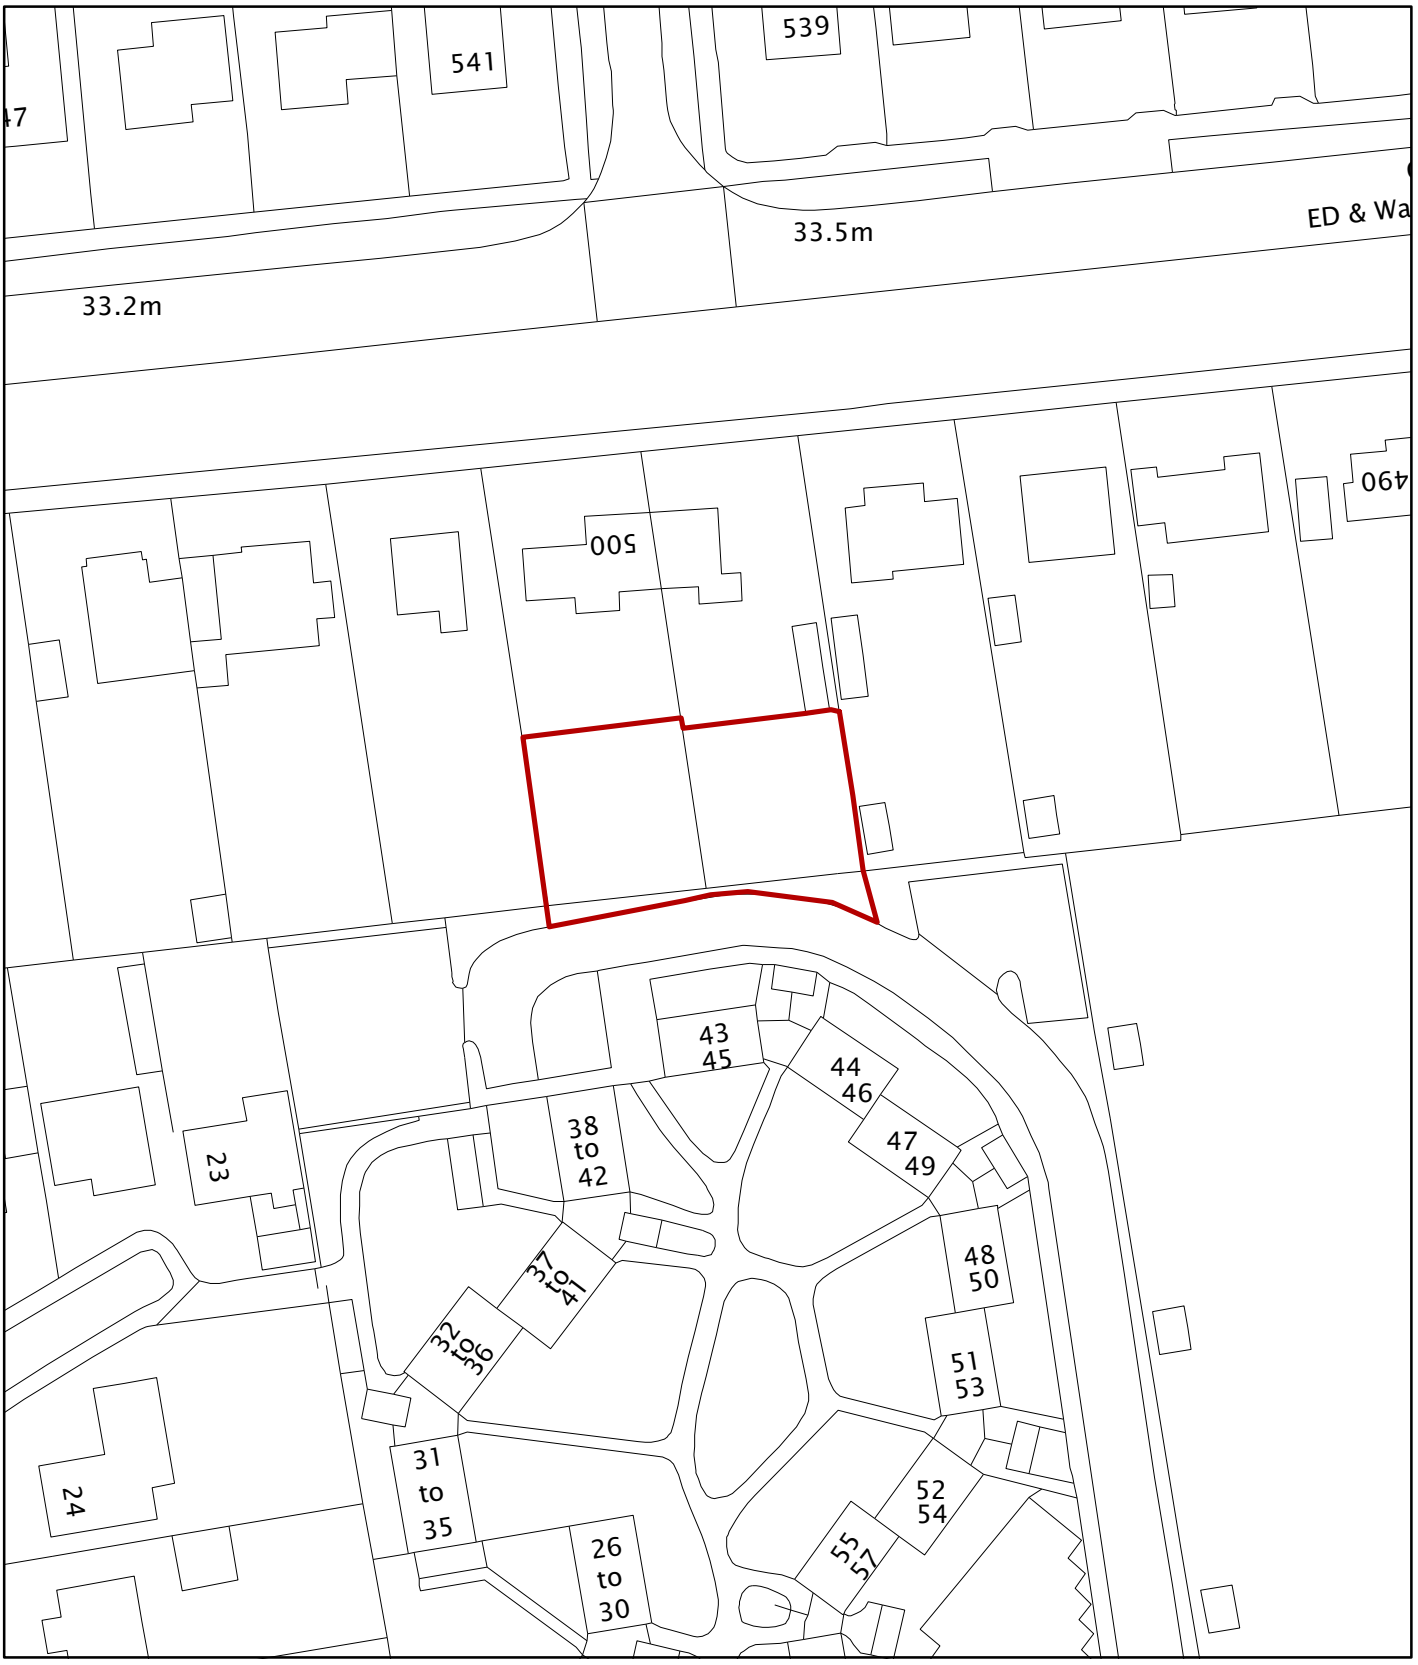

© Crown Copyright and database right 2014. Ordnance Survey 100019747.

Planning Application No 14/00801/O

Site Address 498-500 Earlham Road

Scale 1:725

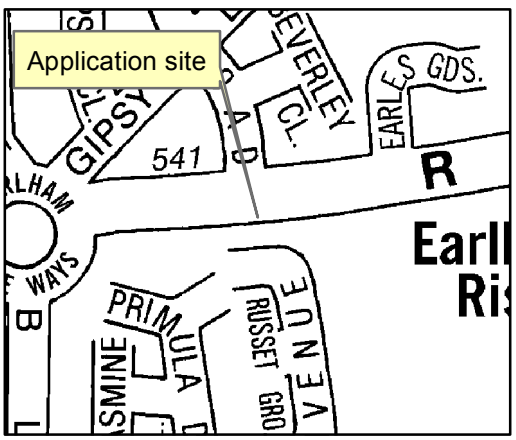

NORWICH
City Council

PLANNING SERVICES

SOUTH ELEVATION

EAST ELEVATION.

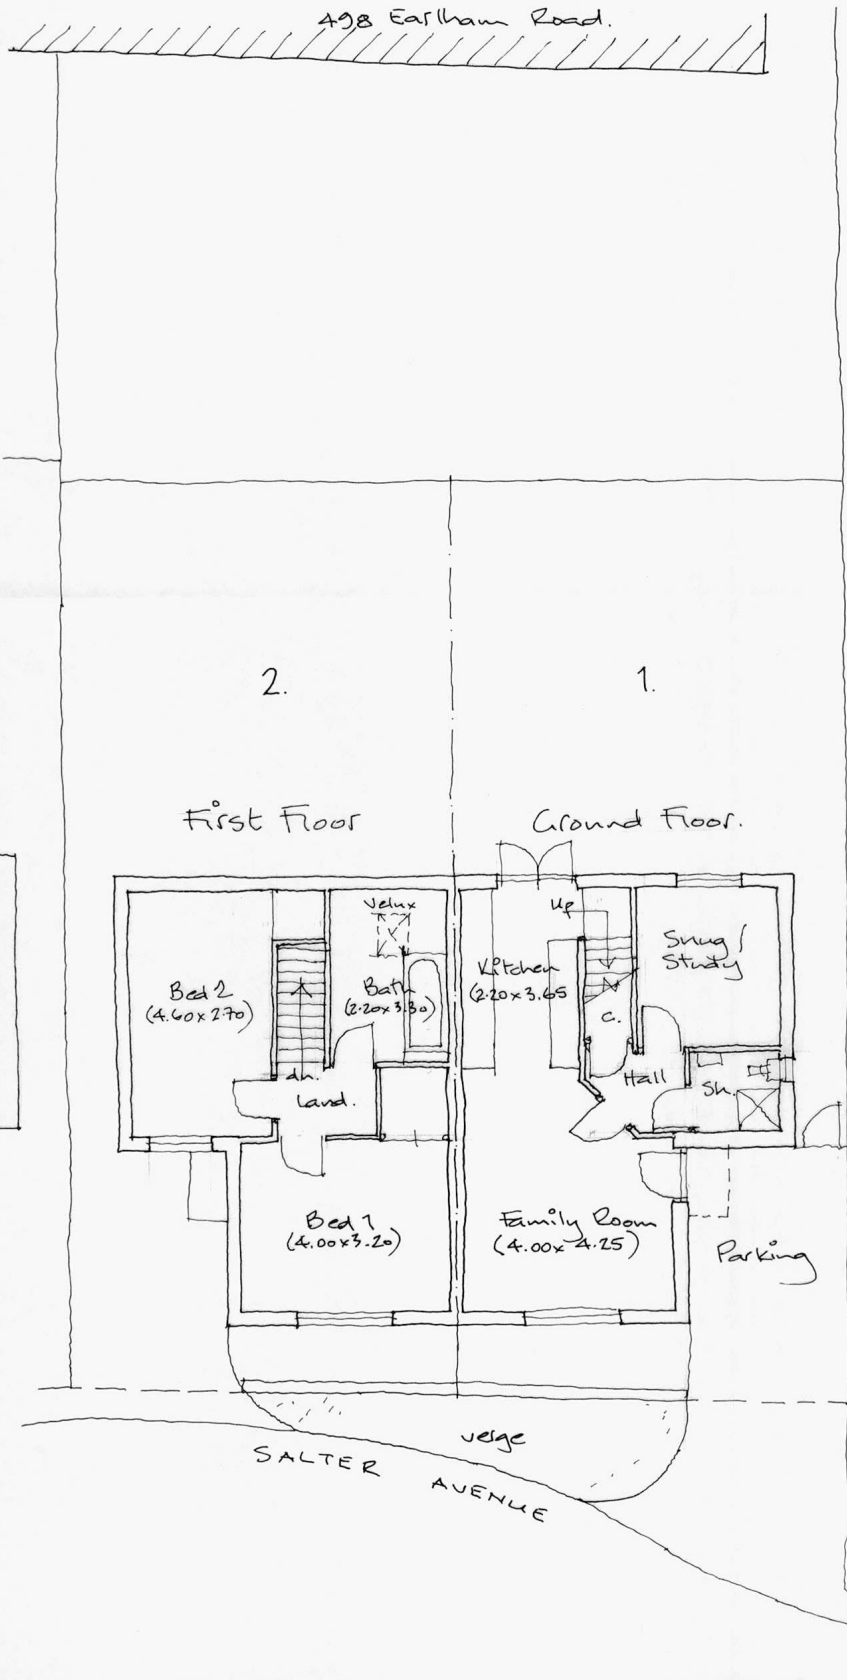

Organisational Development
07 JUL 2014
Post Room

Alternative Plan & Elevations
2 Bedroom Design.
84sq.m. per Dwelling

PROPOSED DEVELOPMENT
At
SALTER AVENUE - NORWICH
For
P. & S. WATERFIELD.

Scale: 1:100

Date: July, 2014.

Drg. Ref: 13 / 28 / 02

Organisational Development
29 AUG 2014
Post Room

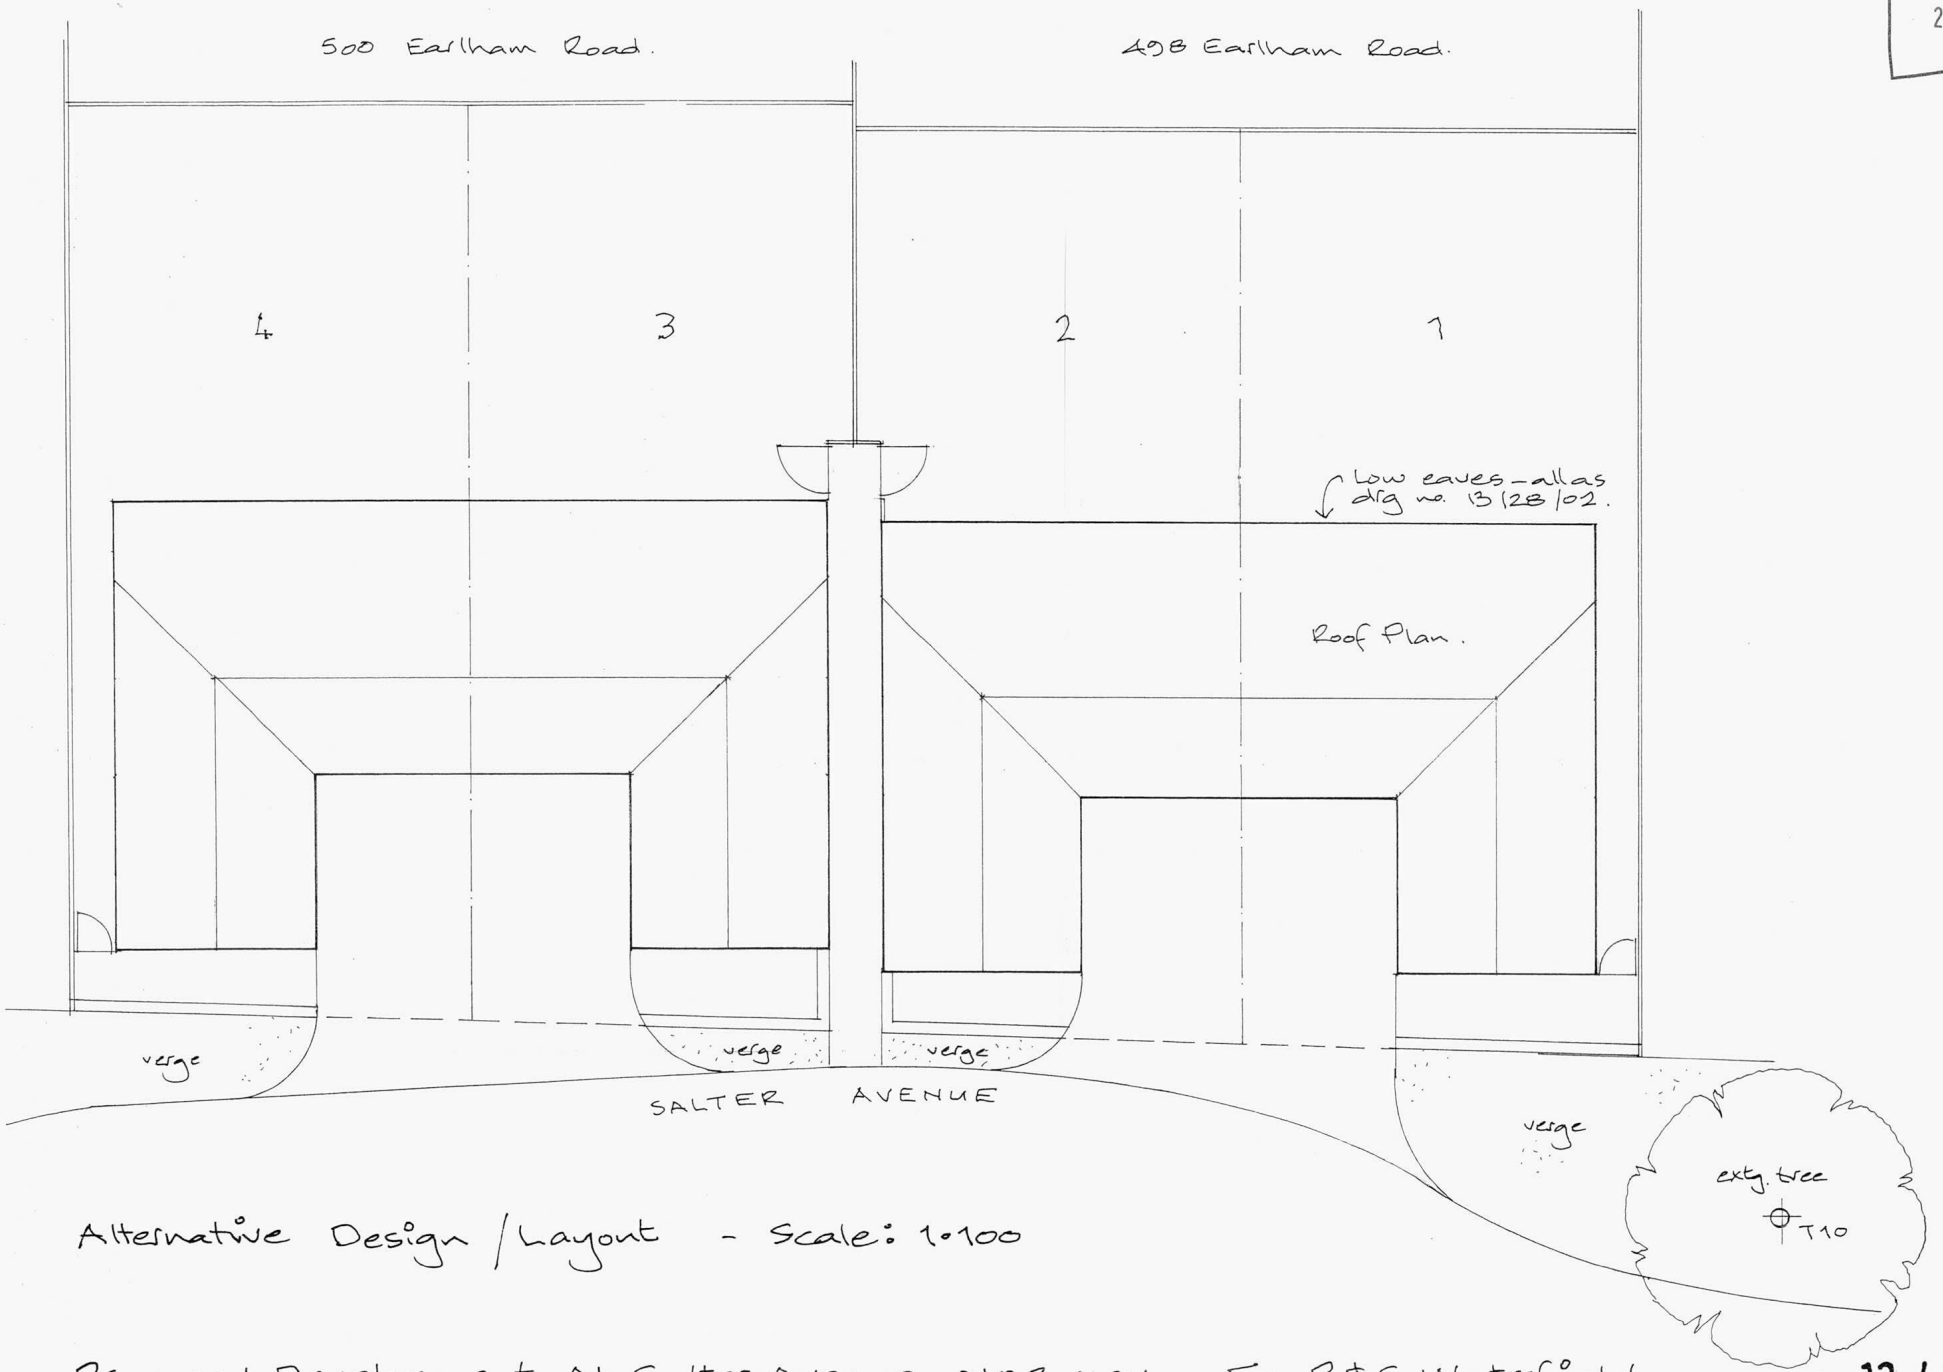

Alternative Design / Layout - Scale: 1:100

Proposed Development At Salter Avenue, NORWICH - for P & S Waterfield.

Ref: 13 / 28 / 03