APPENDIX 2

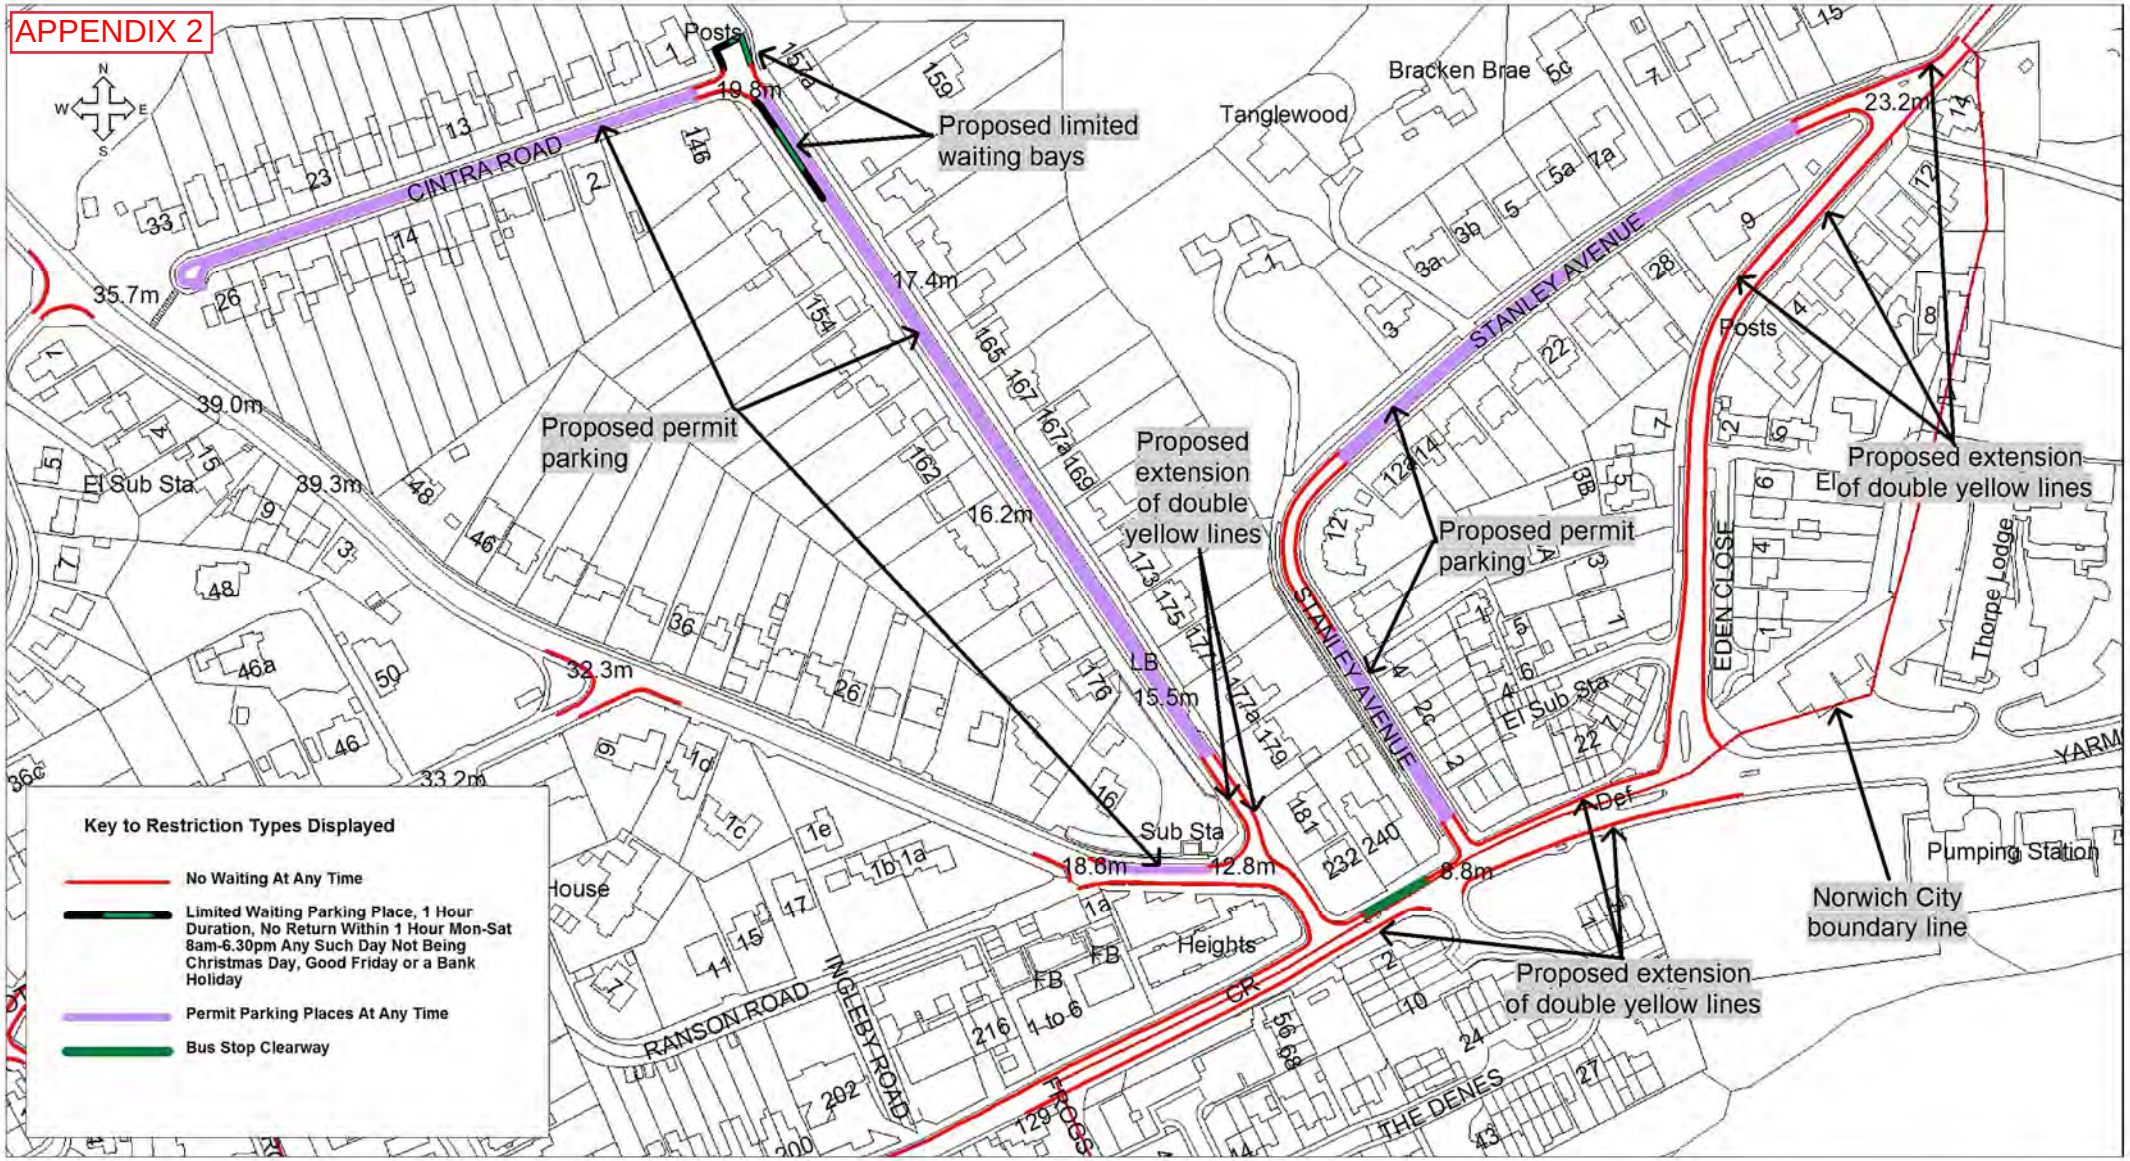

c Crown copyright. All rights reserved

Licence No. 2016

NORWICH City Council

ECPZ: Proposed Waiting Restrictions

SCALE	1 : 2500
DATE	16/02/2018
DRAWING No.	PL/TR/3584/437
DRAWN BY	JG