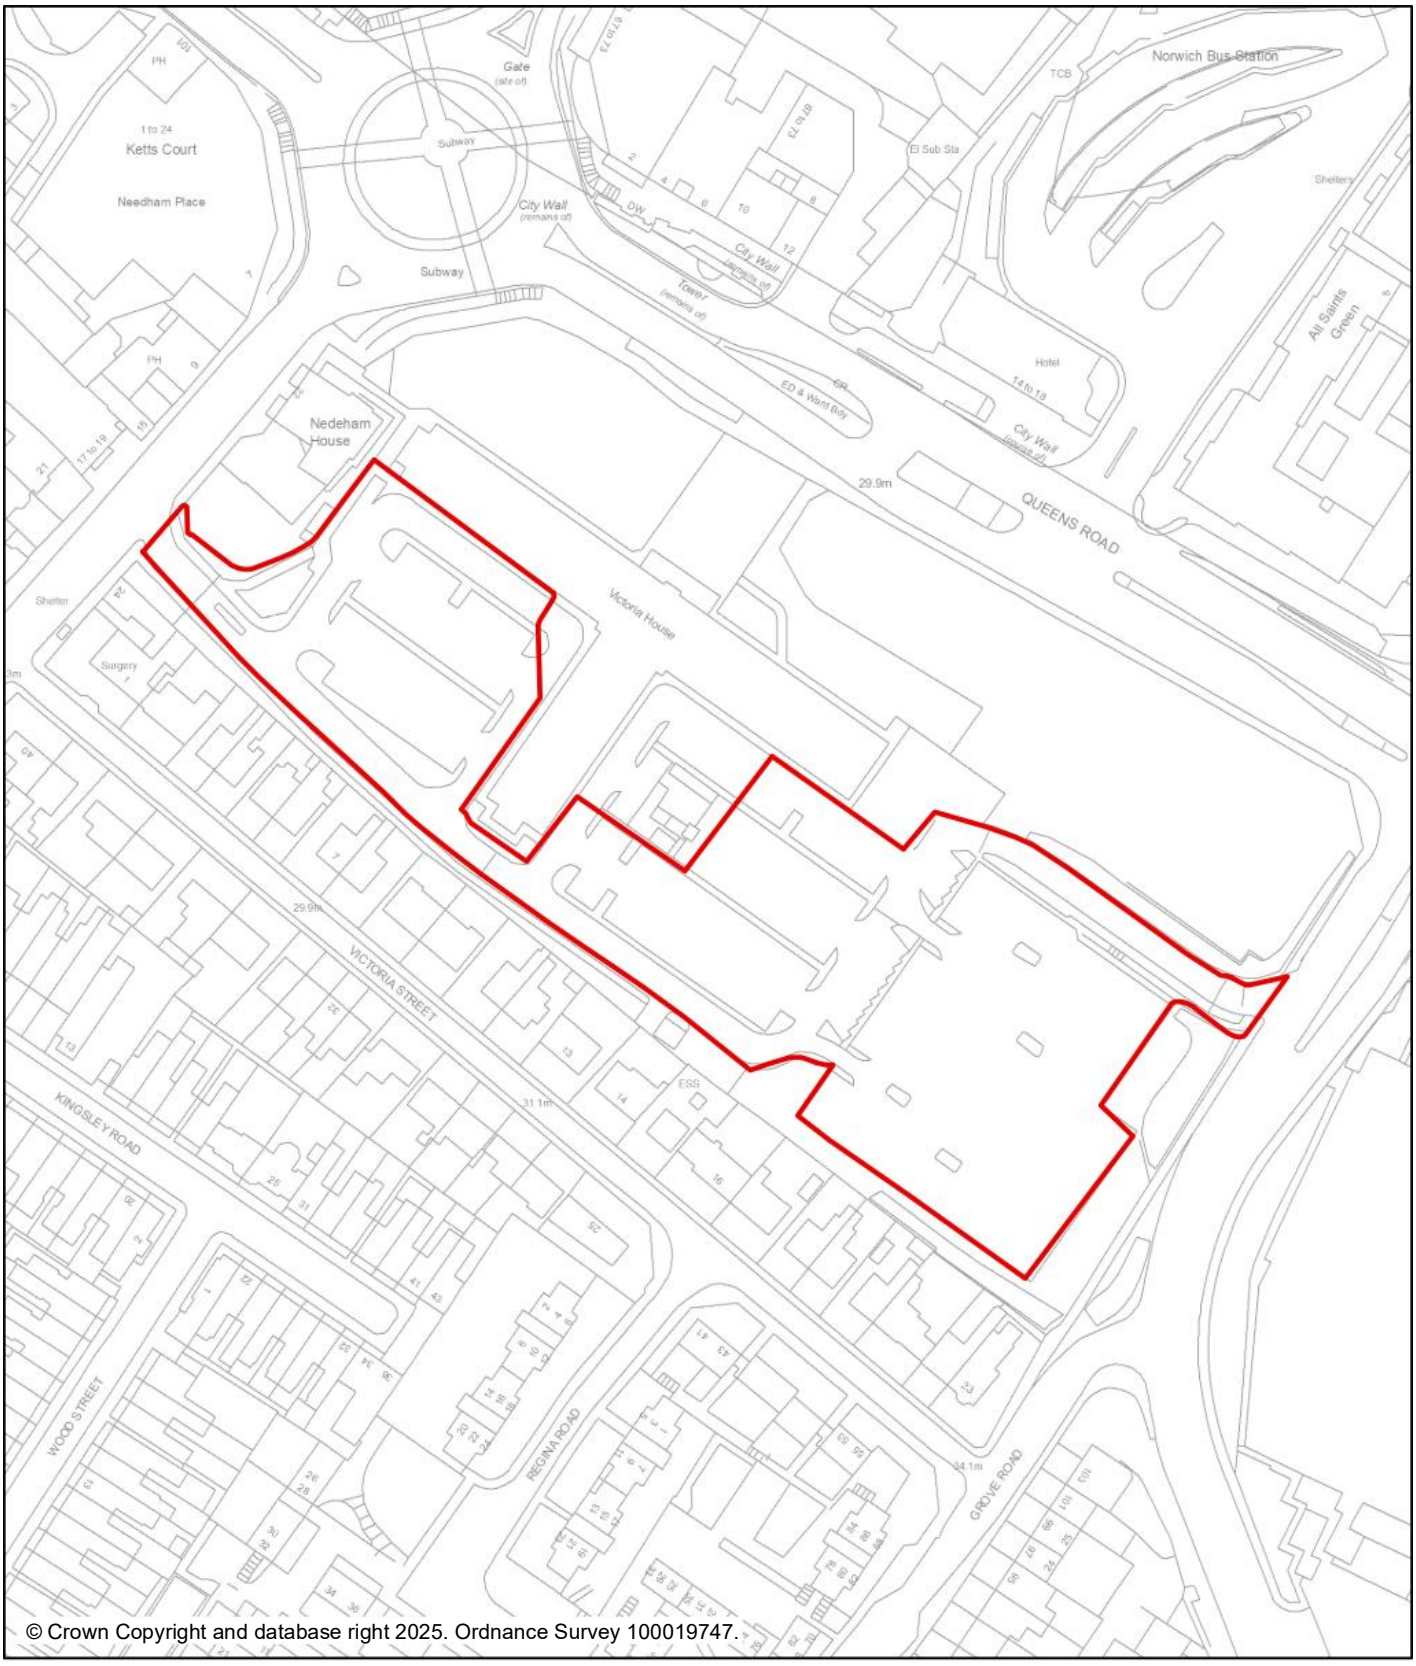

© Crown Copyright and database right 2025. Ordnance Survey 100019747.

Scale: 1:1,500

N

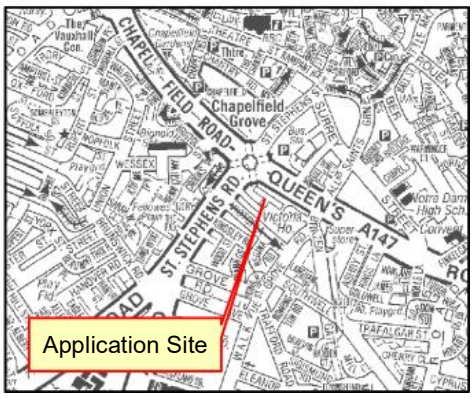

Planning Application No: 25/00750/U
Site Address: Victoria House
Queens Road
Norwich, NR1 3QQ

NORWICH City Council
PLANNING SERVICES