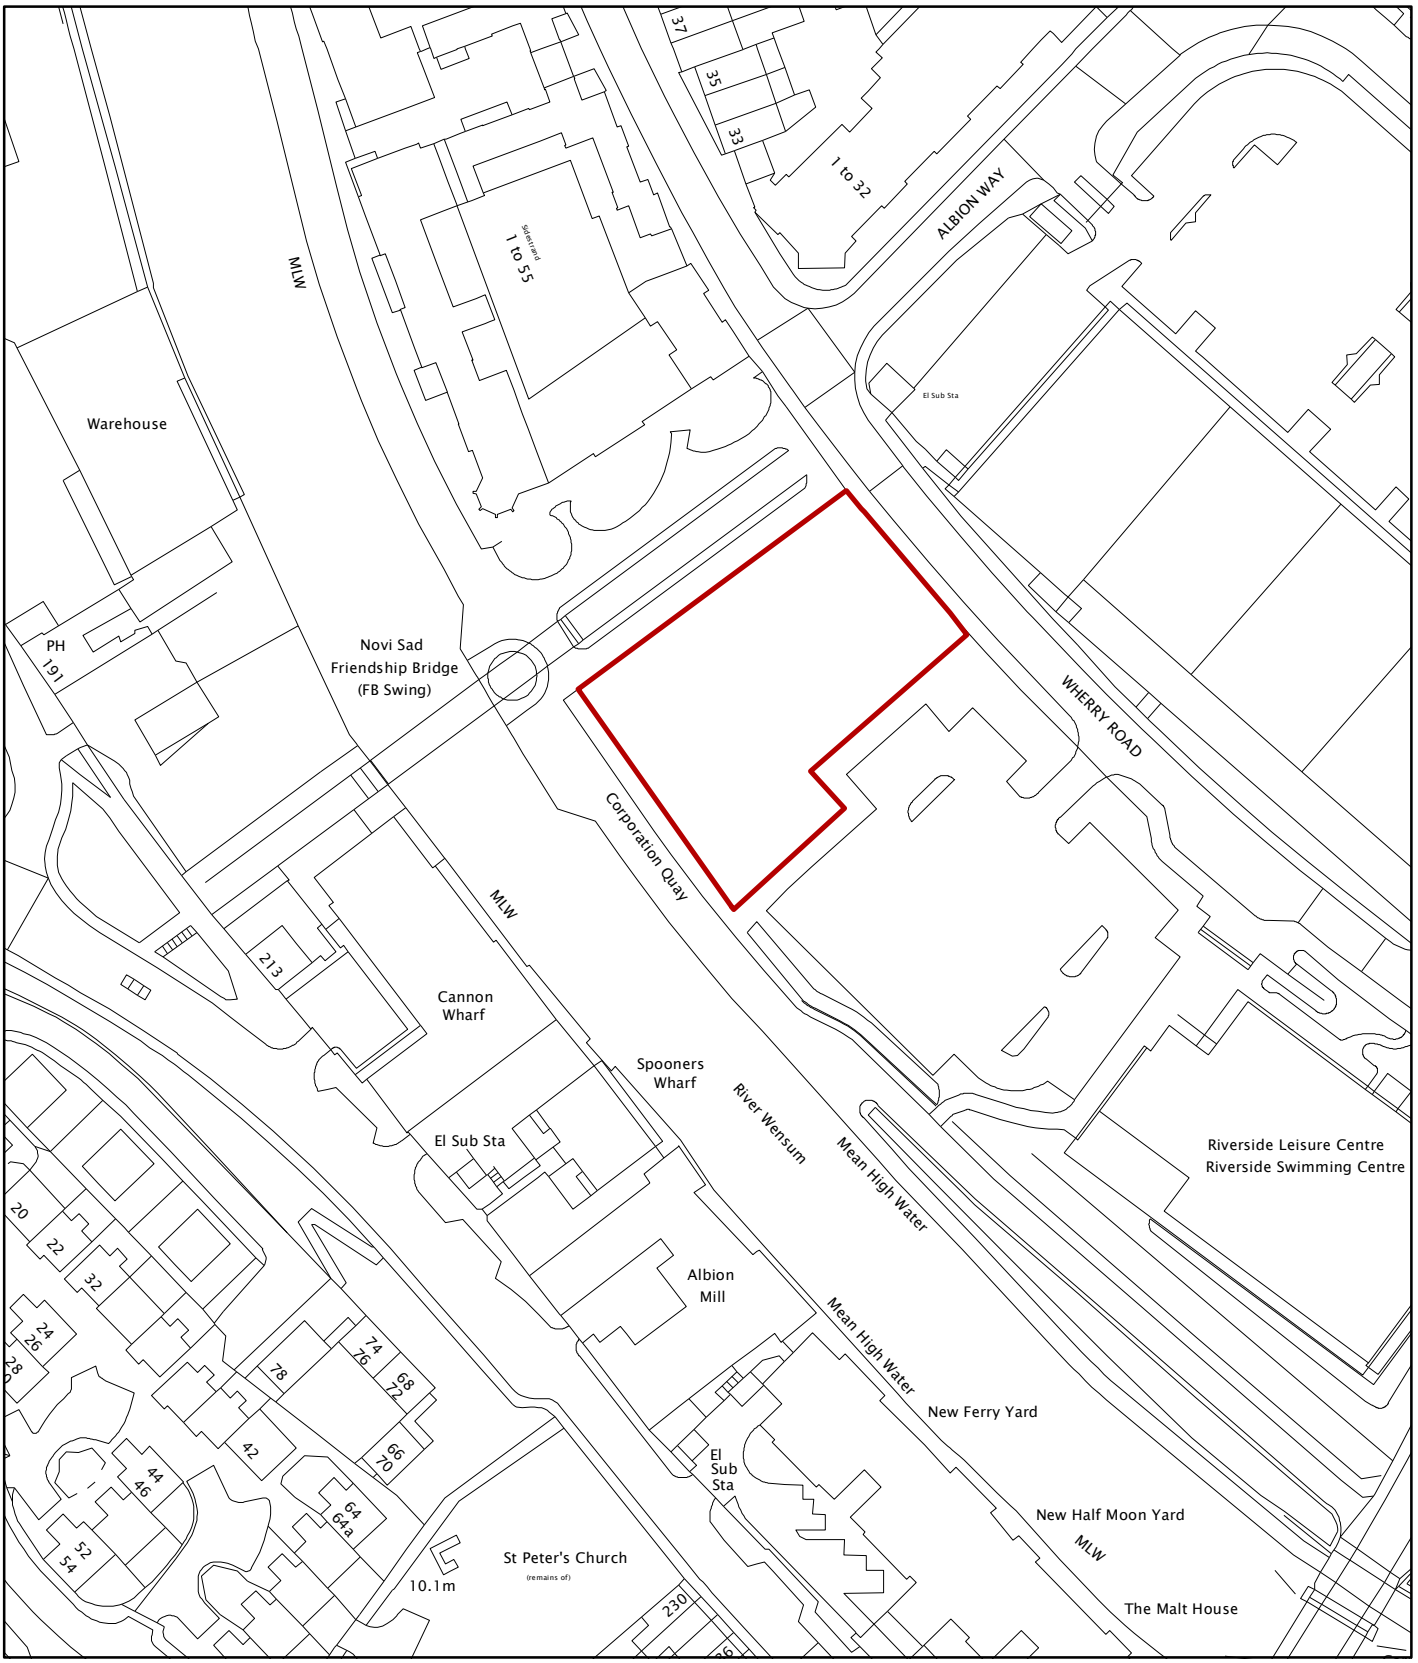

© Crown Copyright and database right 2014. Ordnance Survey 100019747.

Planning Application No 11/02236/F

Site Address Adjacent Novi Sad Bridge
Wherry Road

Scale 1:1,250

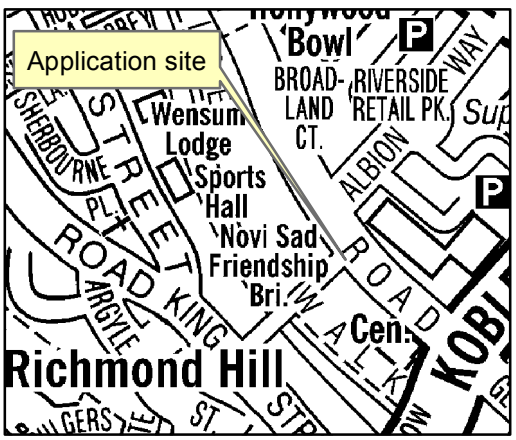

NORWICH
City Council

PLANNING SERVICES