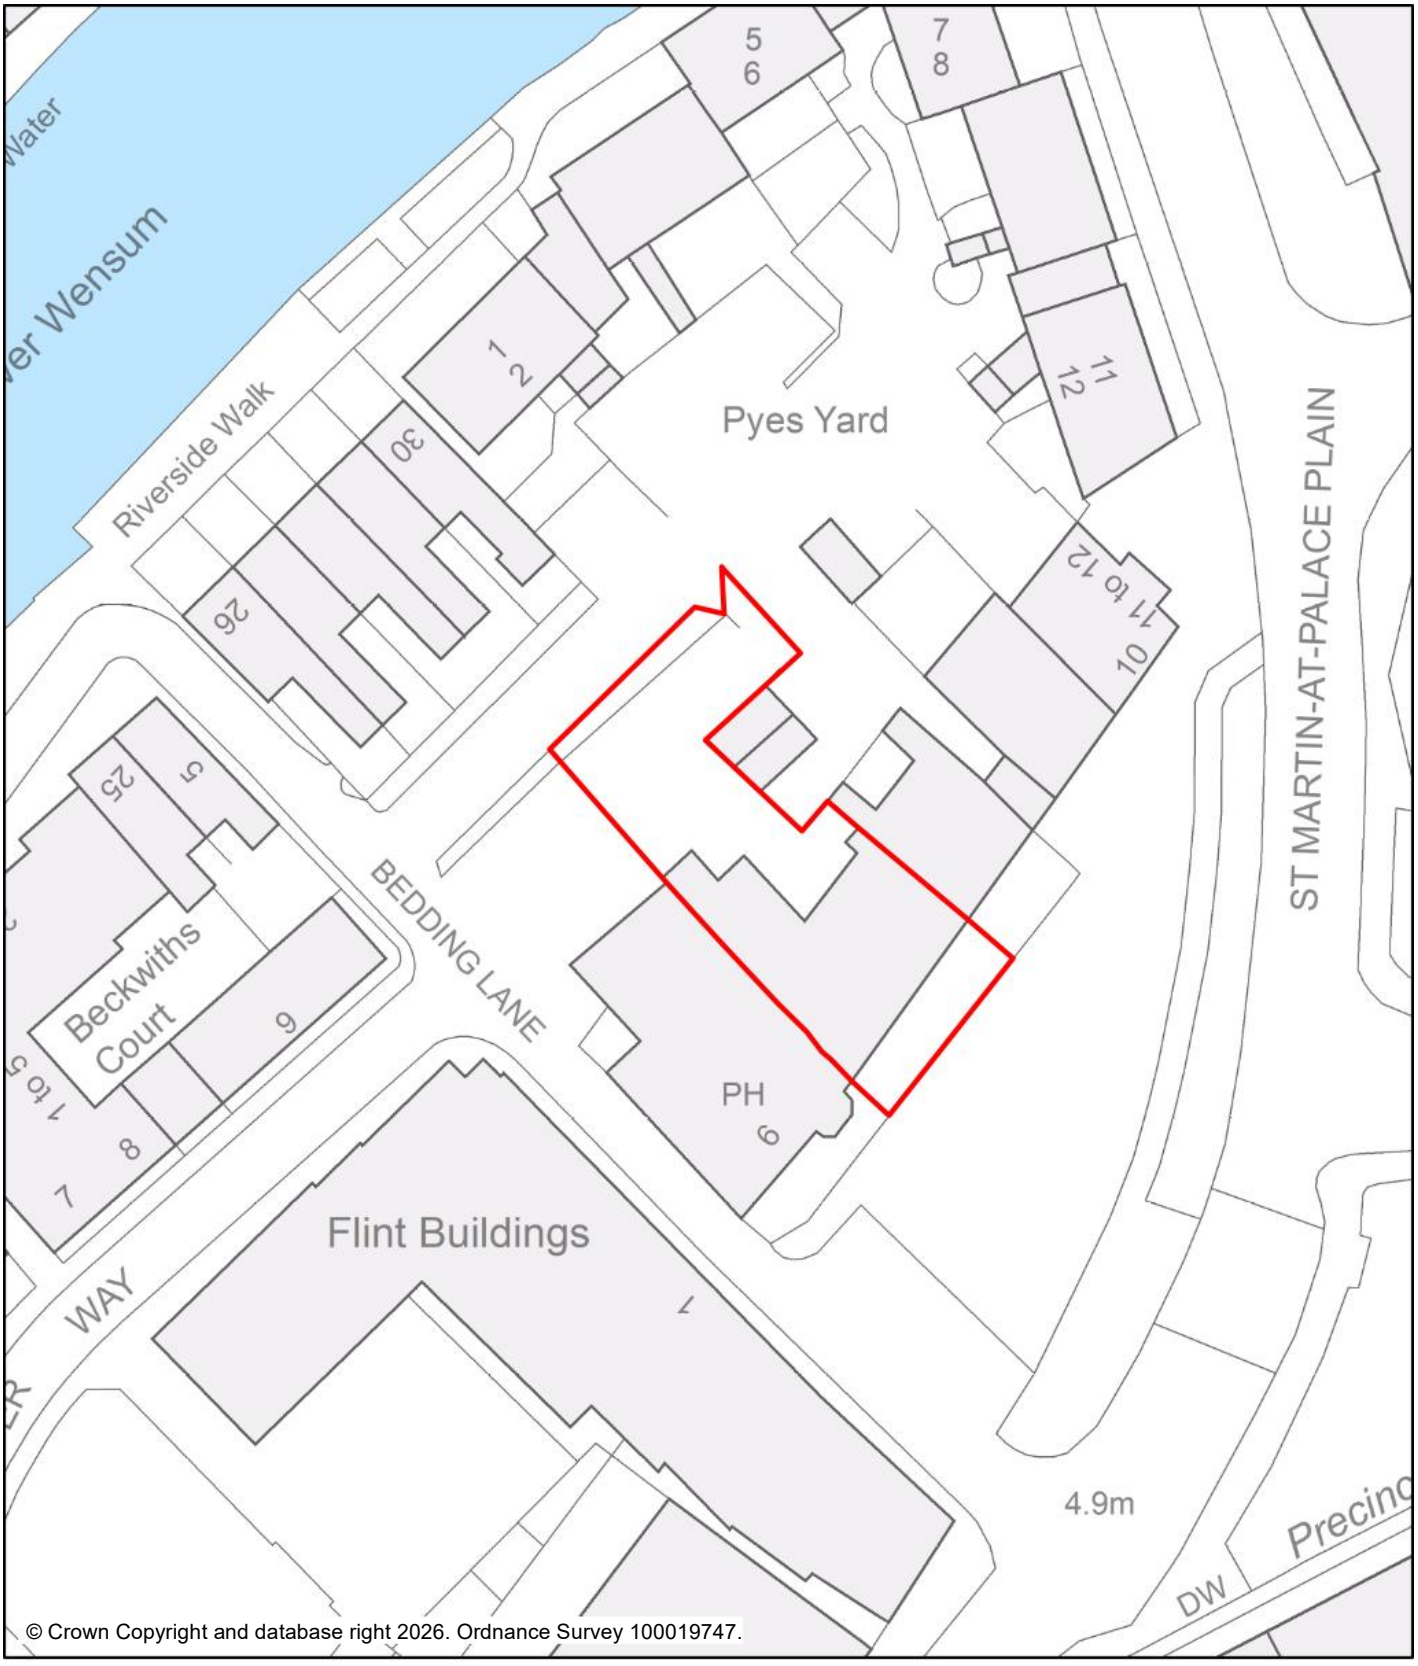

Scale: 1:500

N

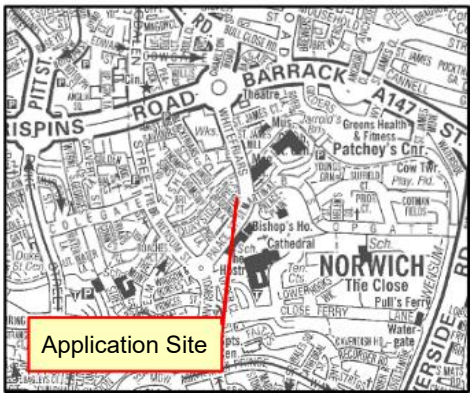

Planning Application No: 25/00714/L

Site Address: Cotman House
7 St Martin at Palace Plain
Norwich

NORWICH City Council
PLANNING SERVICES