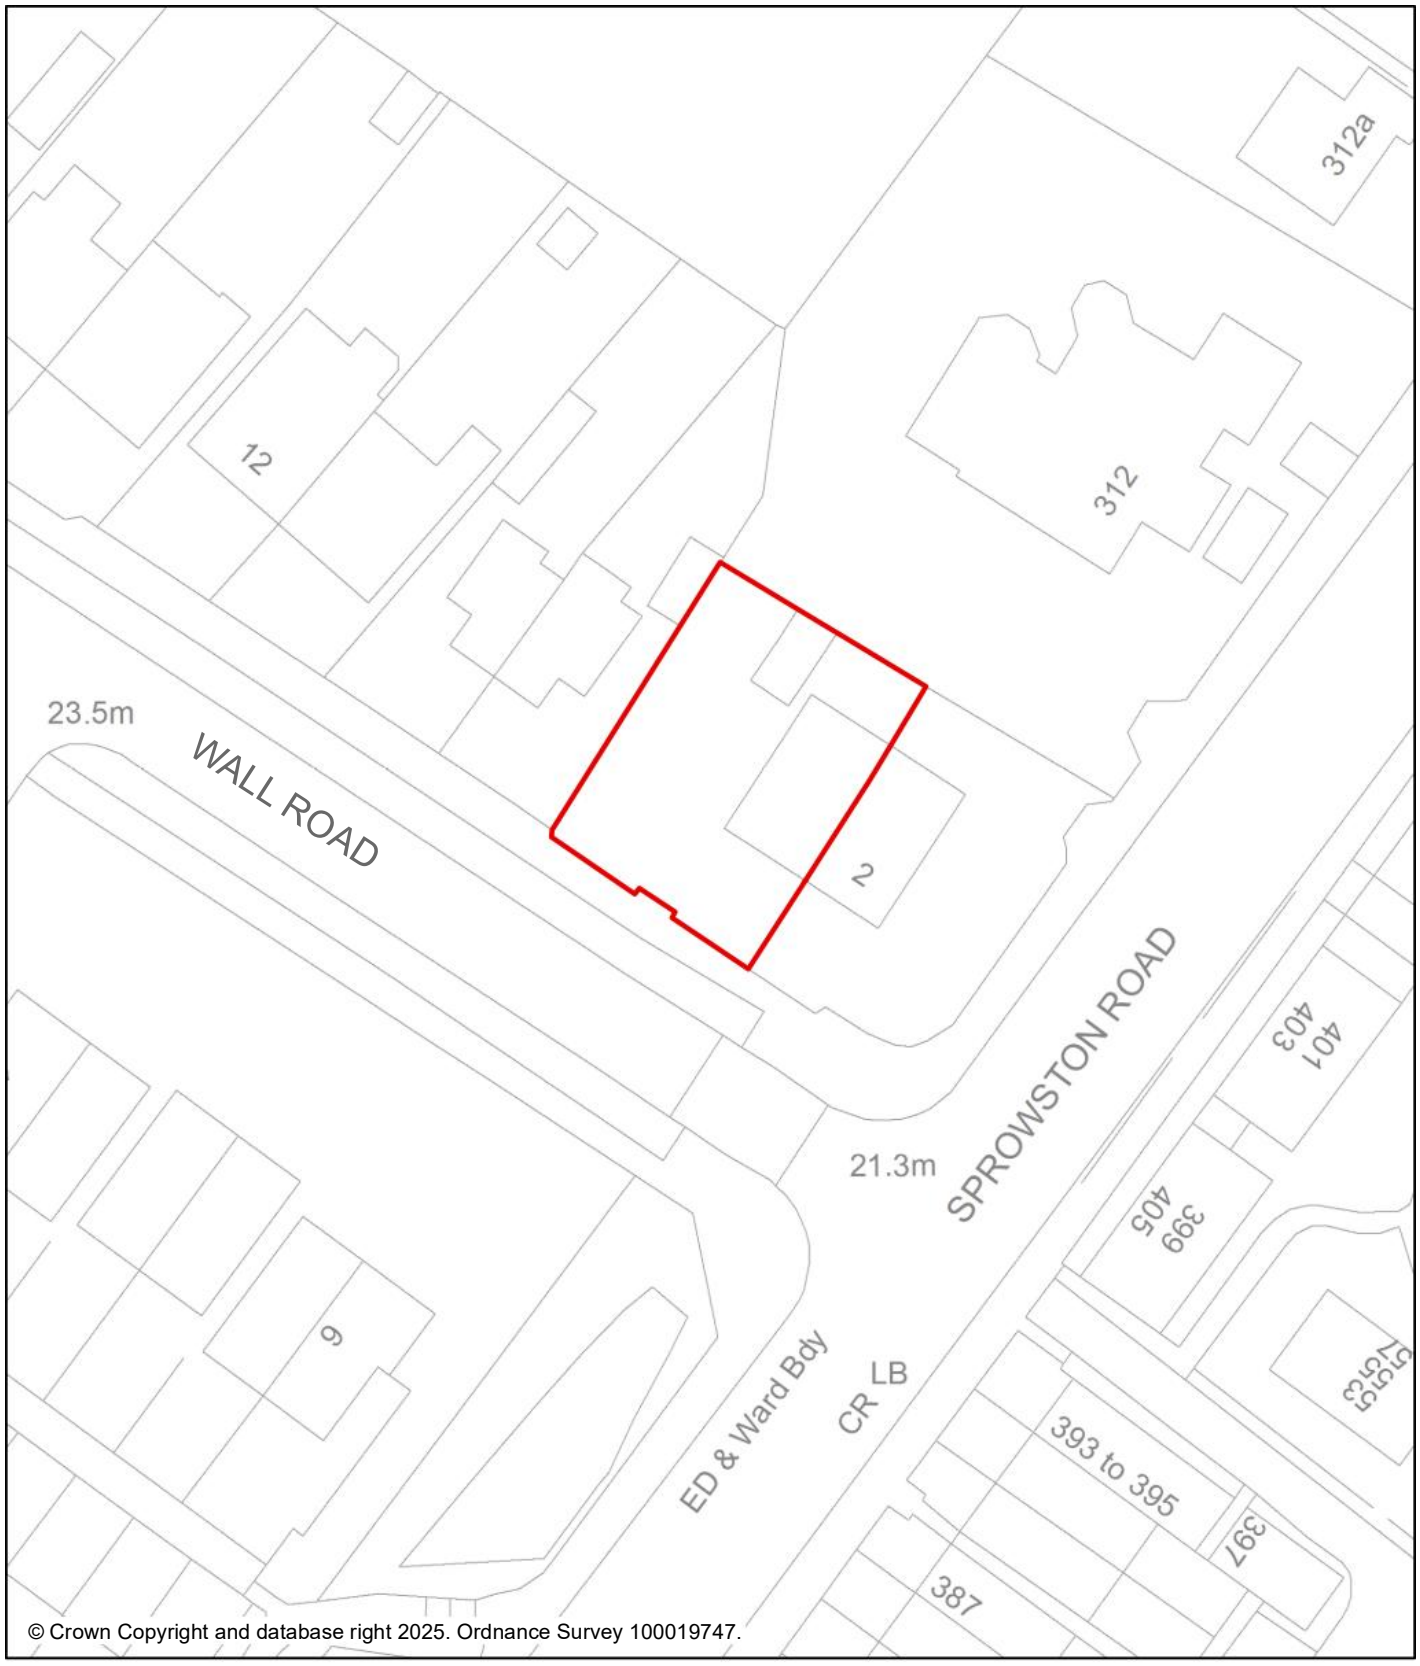

Scale: 1:500

N

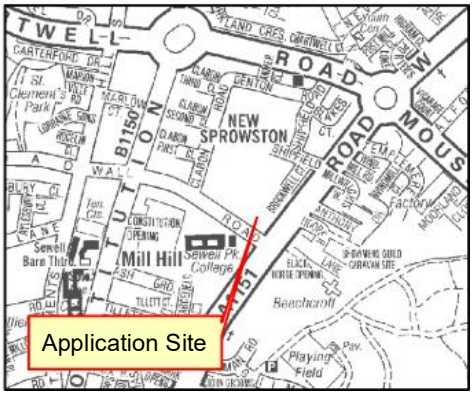

Planning Application No: 24/00826/F
Site Address: 4 Wall Road
Norwich
NR3 4HW

NORWICH City Council
PLANNING SERVICES