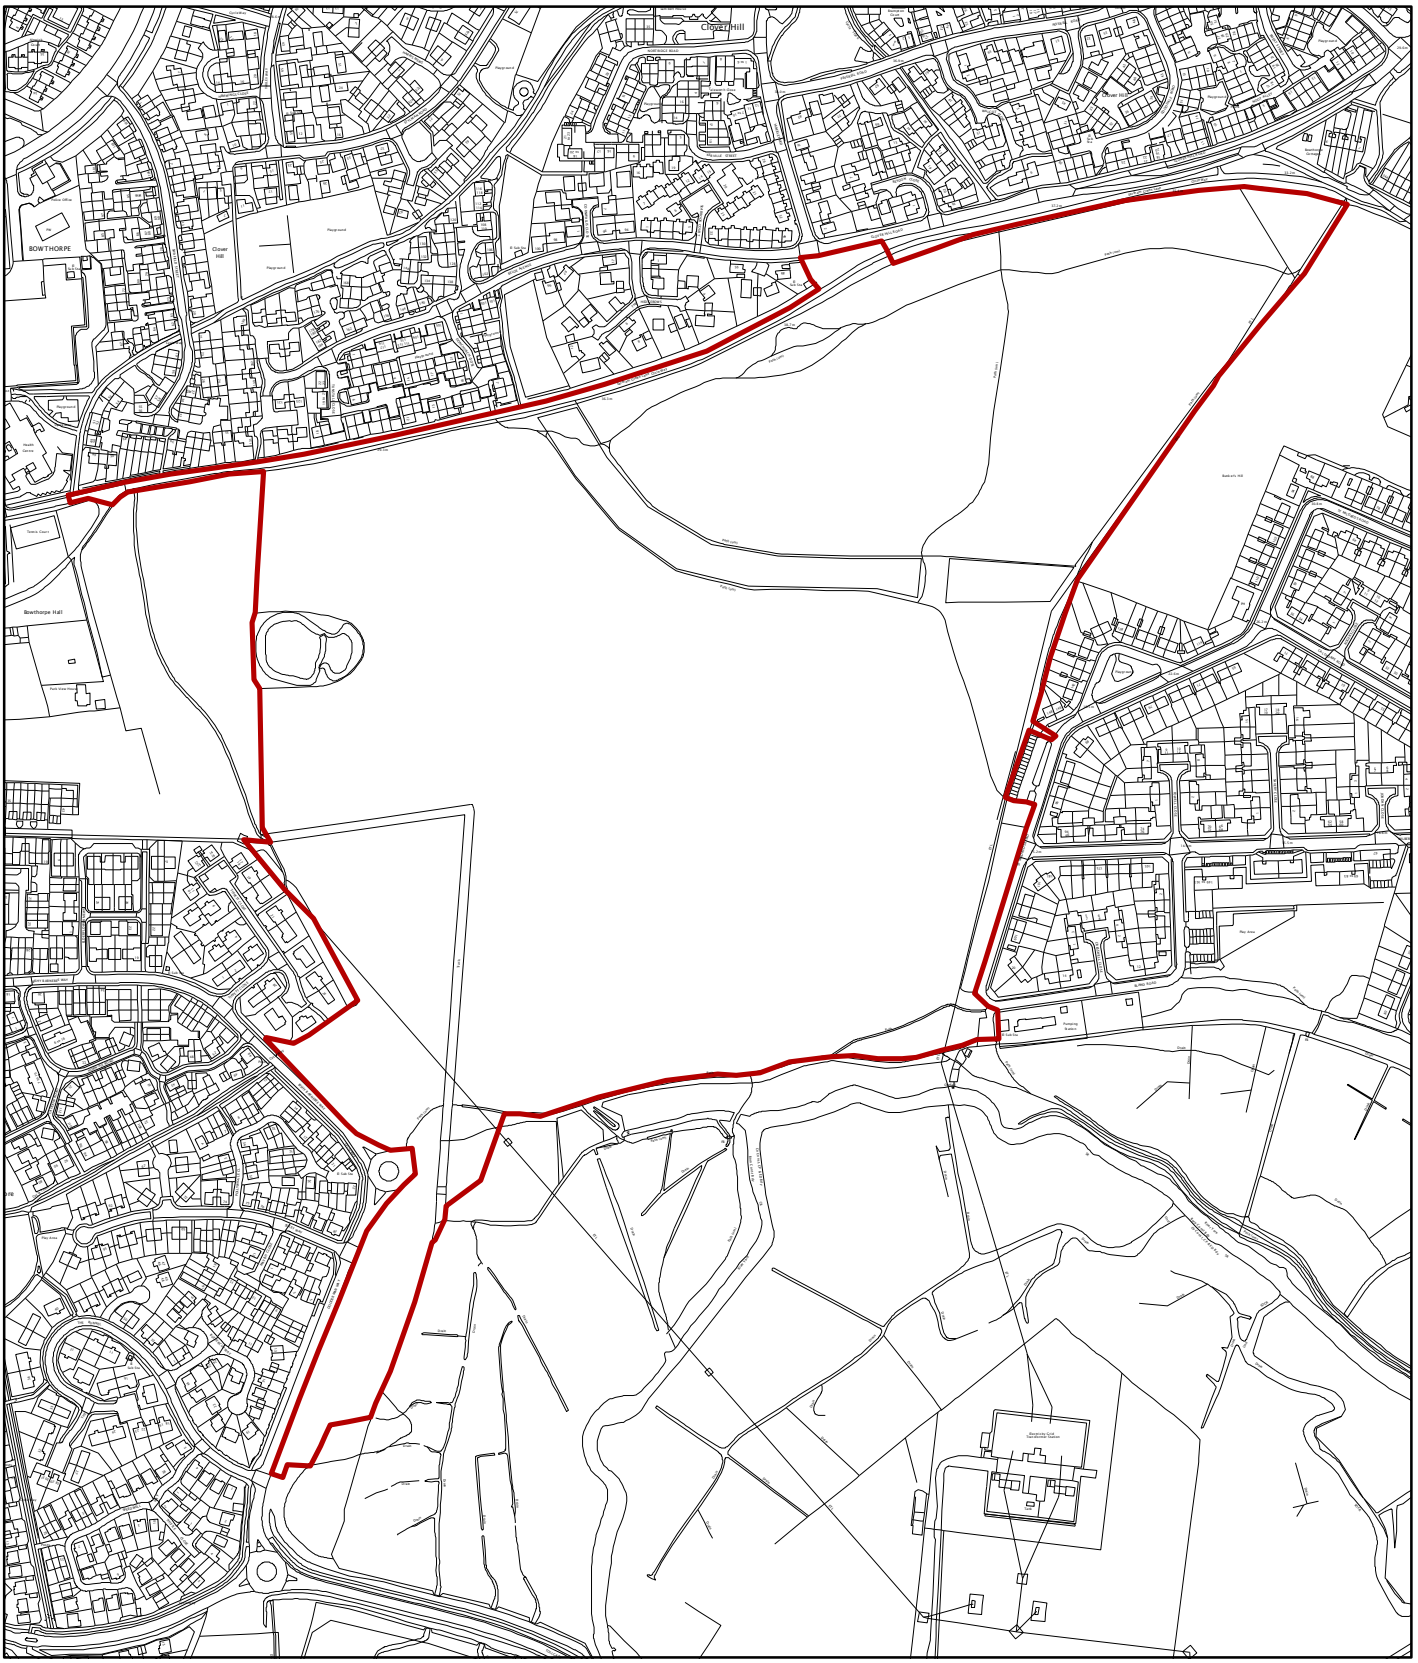

© Crown Copyright and database right 2014. Ordnance Survey 100019747.

Planning Application No 14/00874/RM

Site Address Three Score, Bowthorpe.

Scale 1:5,396

NORWICH City Council

PLANNING SERVICES

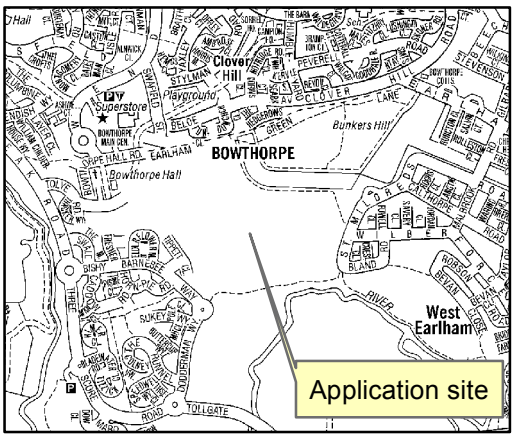

N