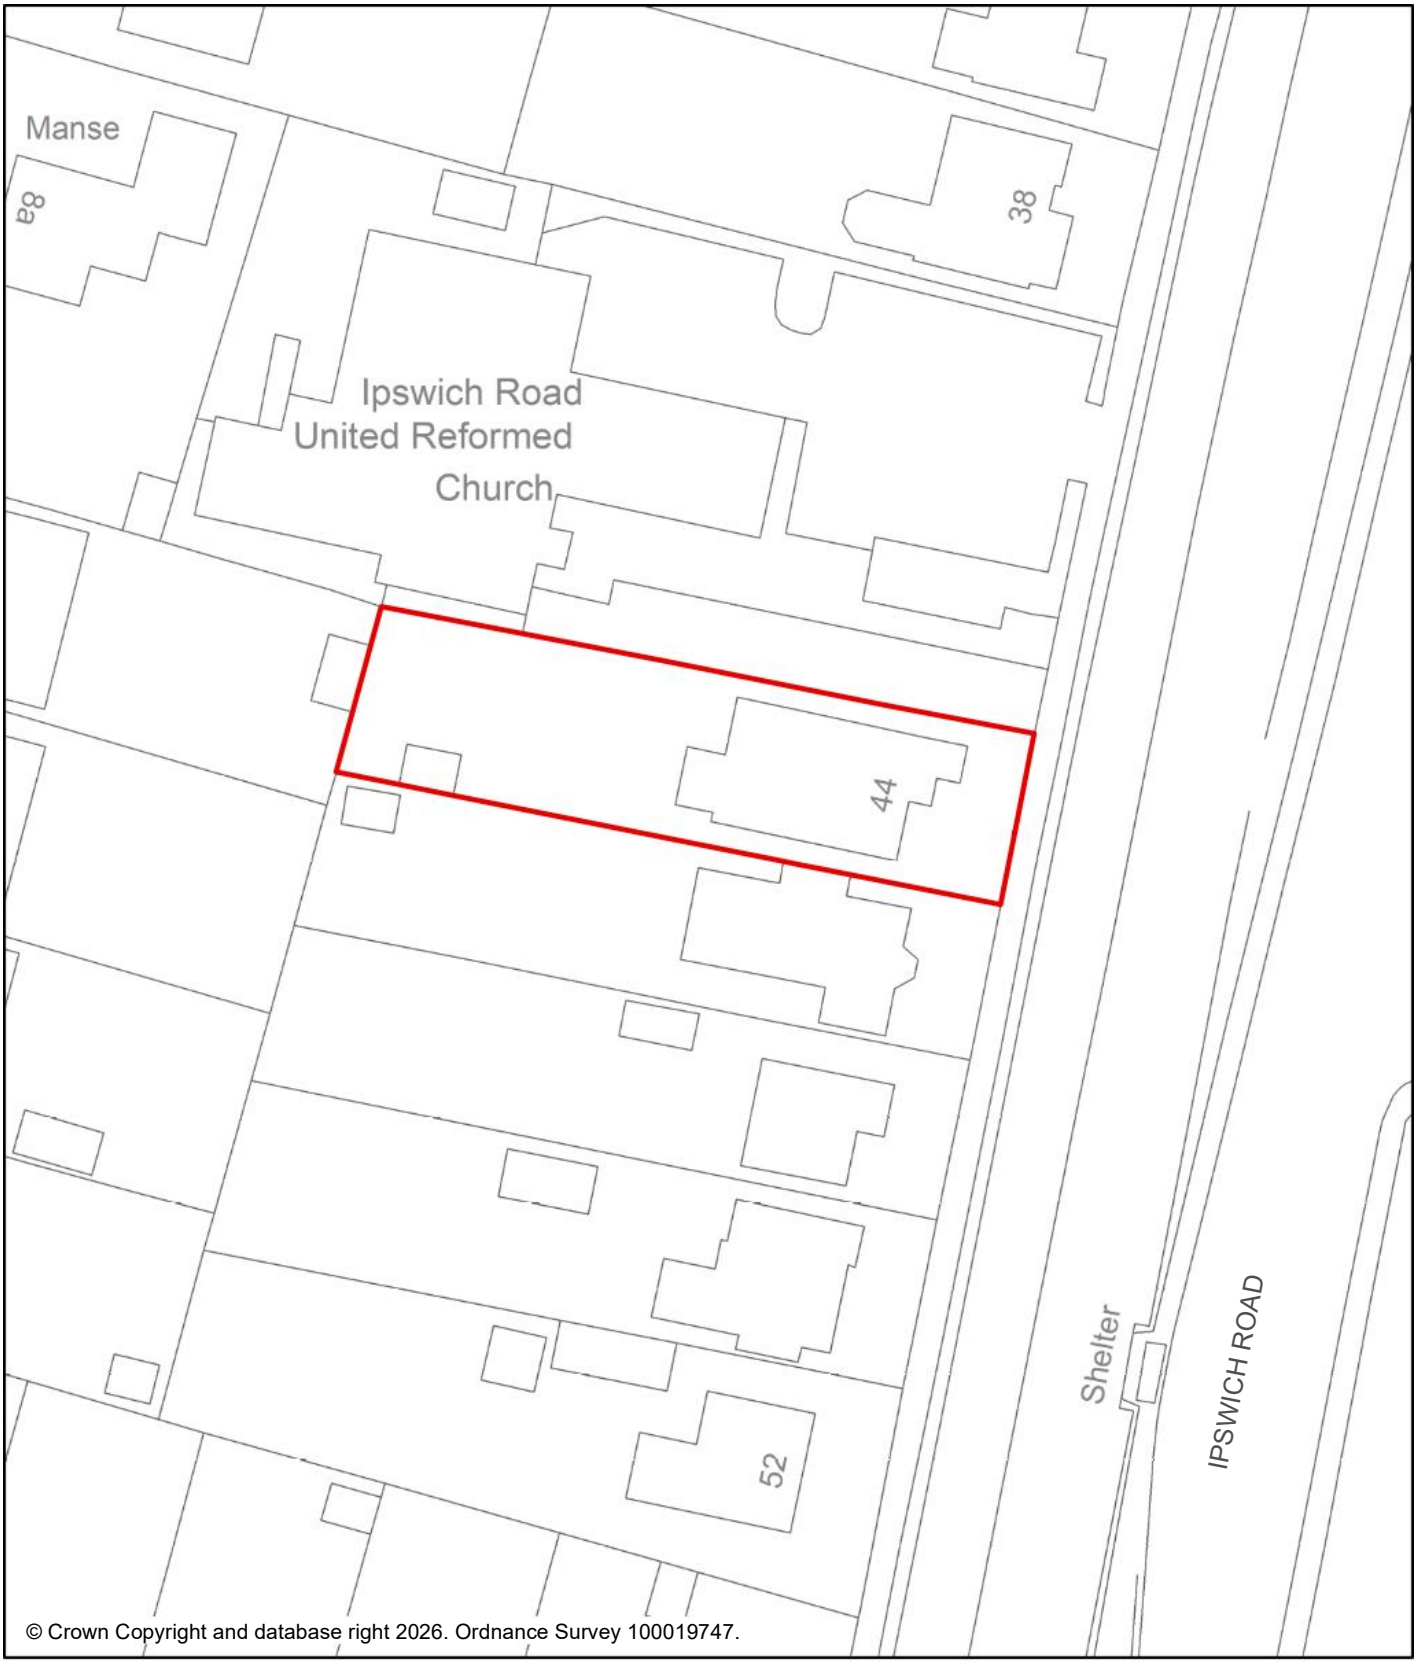

© Crown Copyright and database right 2026. Ordnance Survey 100019747.

Scale: 1:500

N

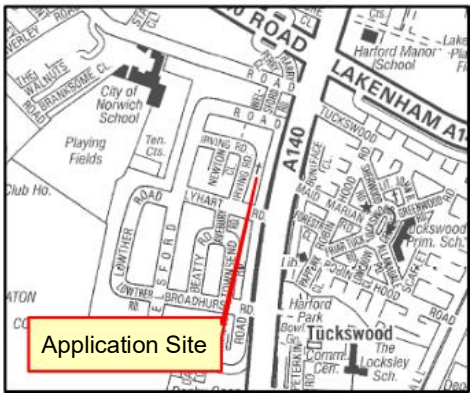

Planning Application No: 22/01526/U
Site Address: 44 Ipswich Road, Norwich, NR4 6QR

NORWICH City Council
PLANNING SERVICES